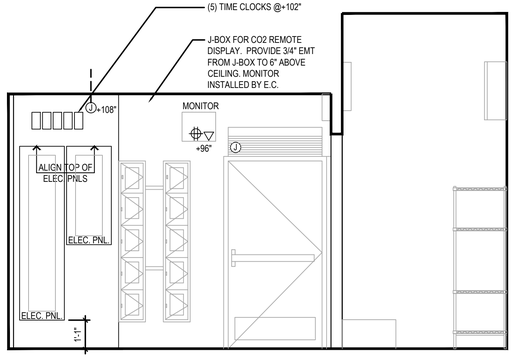

FACING REAR DOOR

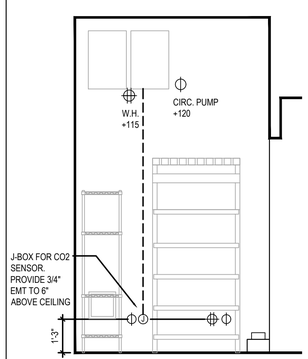

B.O.H AREA	9
Scale= 3/8" = 1'-0"	E-200

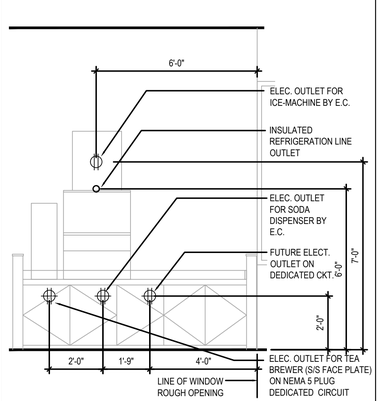

WATER HEATERS	8
Scale= 3/8" = 1'-0"	E-200

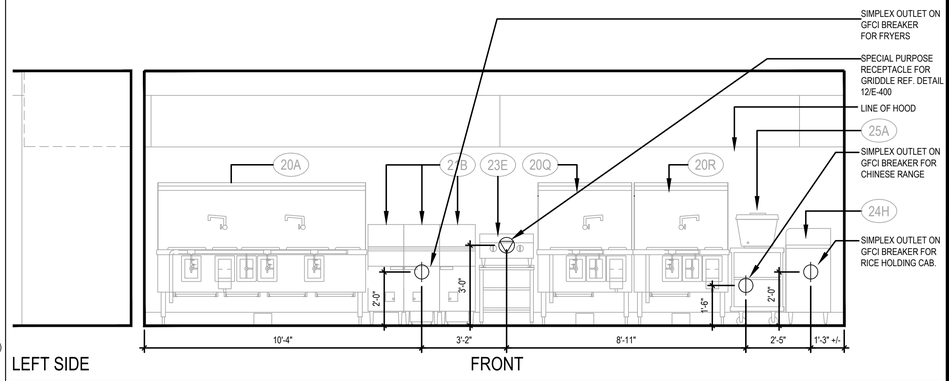

BEVERAGE STATION	5
Scale= 3/8" = 1'-0"	E-200

COOKLINE	3
Scale= 3/8" = 1'-0"	E-200

DRAGON SIGN	7
Scale= 3/8" = 1'-0"	E-200

DRIVE THROUGH AREA	2
Scale= 3/8" = 1'-0"	E-200

SERVICE COUNTER	6
Scale= 3/8" = 1'-0"	E-200

TICKET PRINTER	4
Scale= 3/8" = 1'-0"	E-200

MANAGER'S STATION/SWTICH BANK ELEVATIONS	1
Scale= 3/8" = 1'-0"	E-200

ISSUE FOR BID 01-30-23

PANDA EXPRESS CHINESE KITCHEN

PANDA EXPRESS, INC.
1683 Walnut Grove Ave.
Rosemead, California
91770
Telephone: 626.799.9898
Facsimile: 626.372.8288

All ideas, designs, arrangement and plans indicated or represented by this drawing are the property of Panda Express Inc. and were created for use on this specific project. None of these ideas, designs, arrangements or plans may be used by or disclosed to any person, firm, or corporation without the written permission of Panda Express Inc.

REVISIONS:

ISSUE DATE:

ISSUE FOR PERMIT	10-20-22
ISSUE FOR BID	01-30-23

DRAWN BY: AE/SS

PANDA PROJECT #: D23503
PANDA STORE #: -
ARCH PROJECT #: 261-443

MPW

MPW ENGINEERING, LLC
110 W. 7TH STREET • SUITE 600 • TULSA, OK 74119
(918) 582-4088 • (918) 582-4087 FAX

CHARLES L. MADDOX REGISTERED ENGINEER AGRICULTURAL No. 0011198 STATE OF TENNESSEE 01/30/2023

PANDA EXPRESS

PANDA HOME 2600
NORTH RIVERSIDE DR & 2ND ST.
CLARKSVILLE, TN 37040

E-200

ELECTRICAL ELEVATIONS

PANDA HOME 2600 R4

ISSUE FOR BID 01-30-23